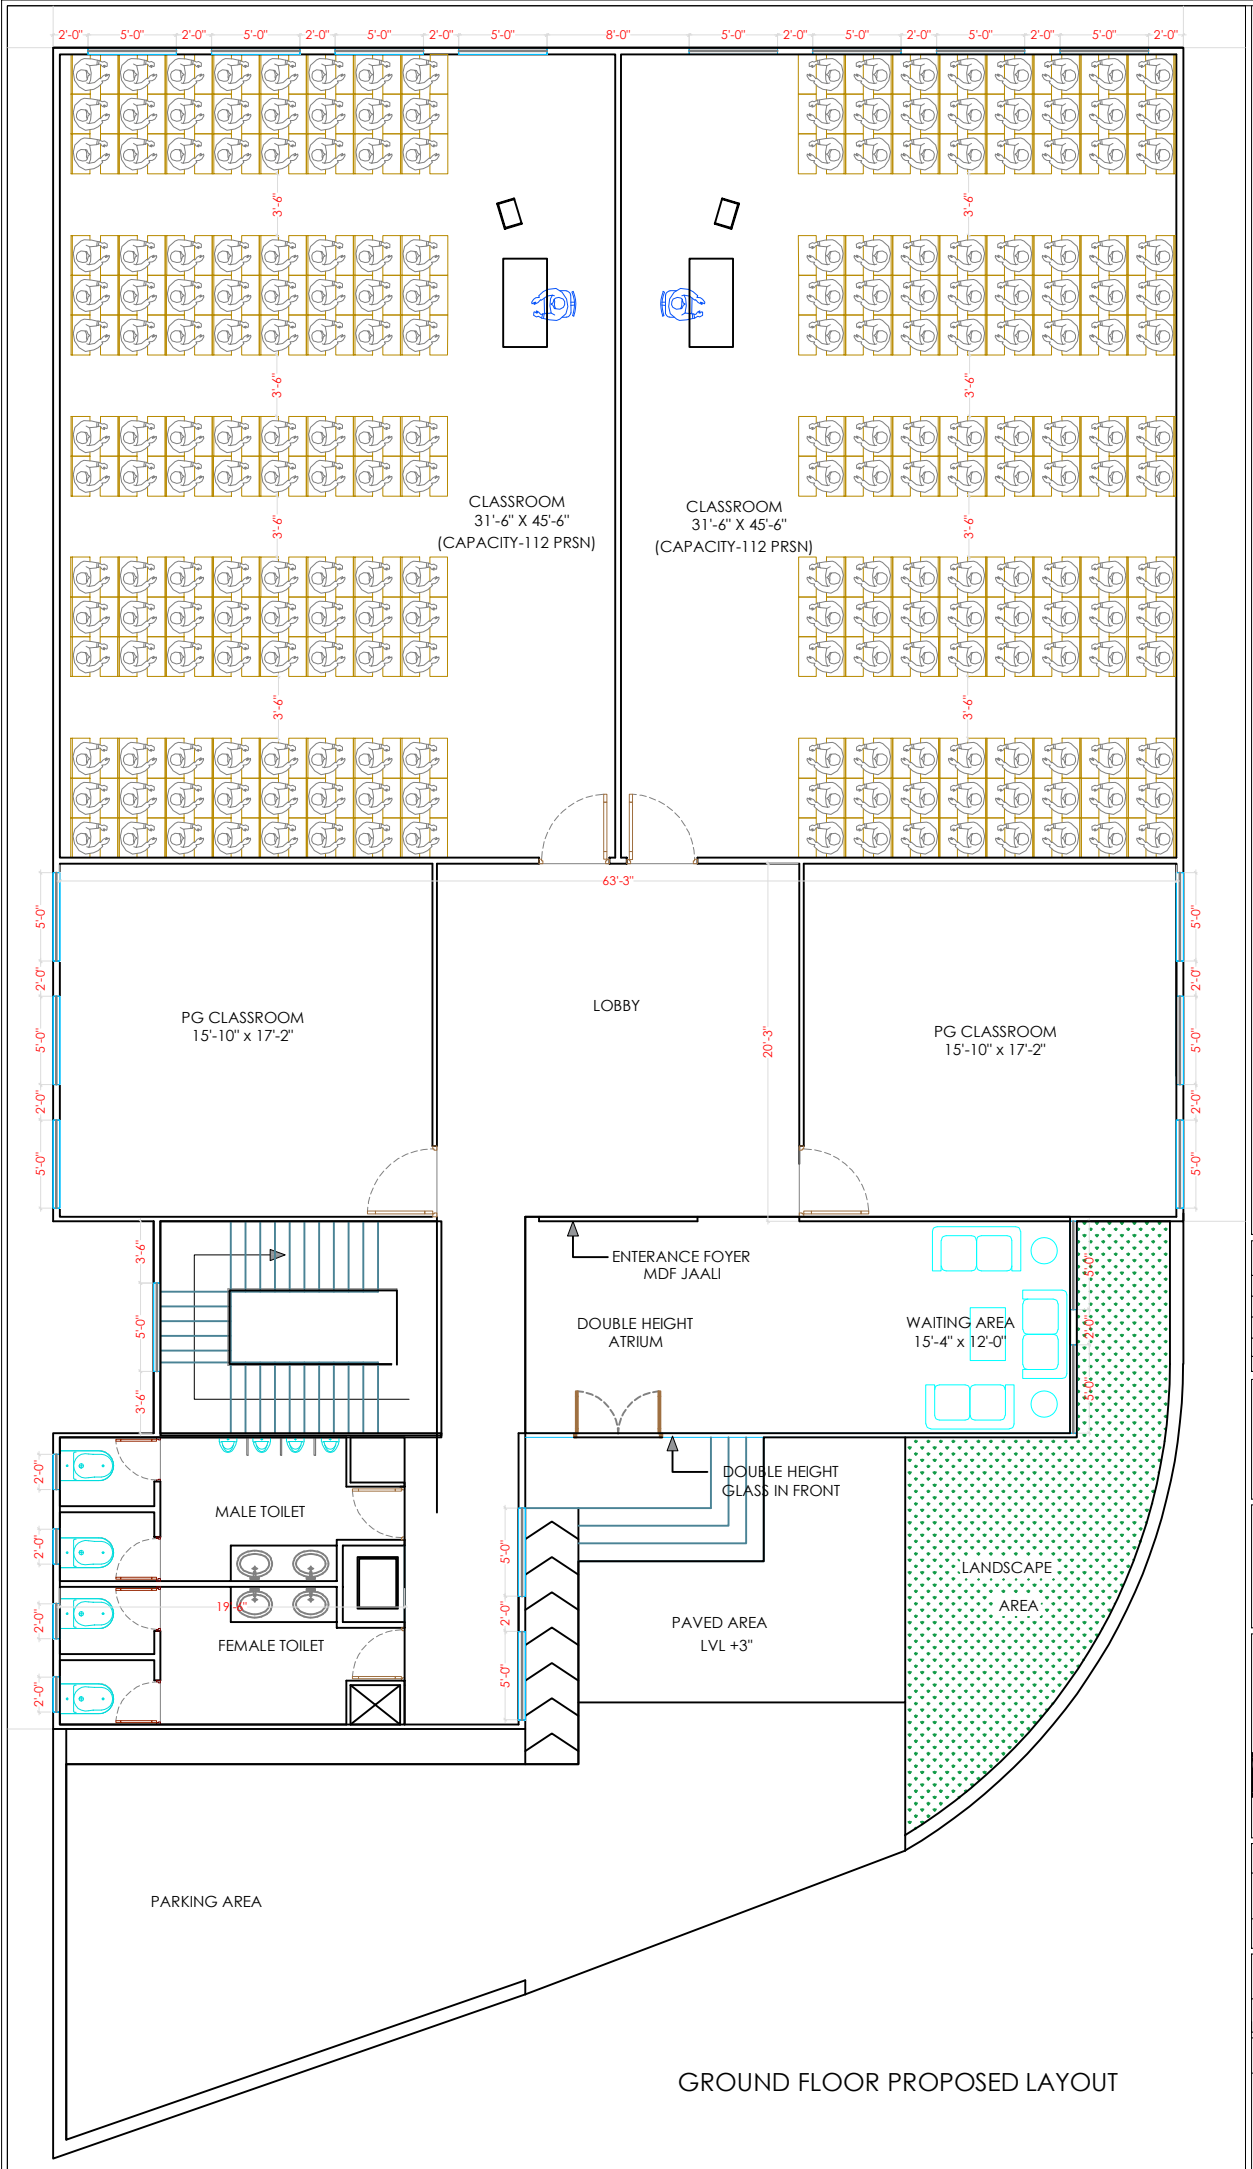

GROUND FLOOR PROPOSED LAYOUT

GENERAL NOTES

1. The information contained in this drawing is the sole property of **THE GRID**. any reproduction in part or as whole without the written permission of **THE GRID** is prohibited.
2. All dimensions are in MM
3. Written Dimensions shall be followed drawings are not to be scaled
4. Any discrepancies if found in any of the drawings shall be clarified with the architects before execution of work at the site.

REVISION	DATE	REMARKS

CLIENT

JAMIA HAMDARD
Hamdard Nagar , New Delhi 110062

ARCHITECTS

THE GRID
architects and interior designers e
- 326, greater kailash -II, new delhi
- 110 048

PROJECT

PROPOSED LGSF STRUCTURE FOR SPER
JAMIA HAMDARD UNIVERSITY, HAMDARD NAGAR, NEW DELHI-1100

PROPOSED LAYOUT

JHU - LGSF/SPER - HN/ND

DRG TITLE : LGSF STRUCTURE FOR SPER

DRG.NO : TG/JHU/LGSF/SPER/PL/R0-01

DATE : 17-11-2024

DRAWN BY:-	**CHECKED BY:-**
Ar. Jaidev Verma	Ar. Uttam Tanwar
SCALE : NTS	ALL DIMENSIONS ARE IN MM

AUTHORIZED SIGN: